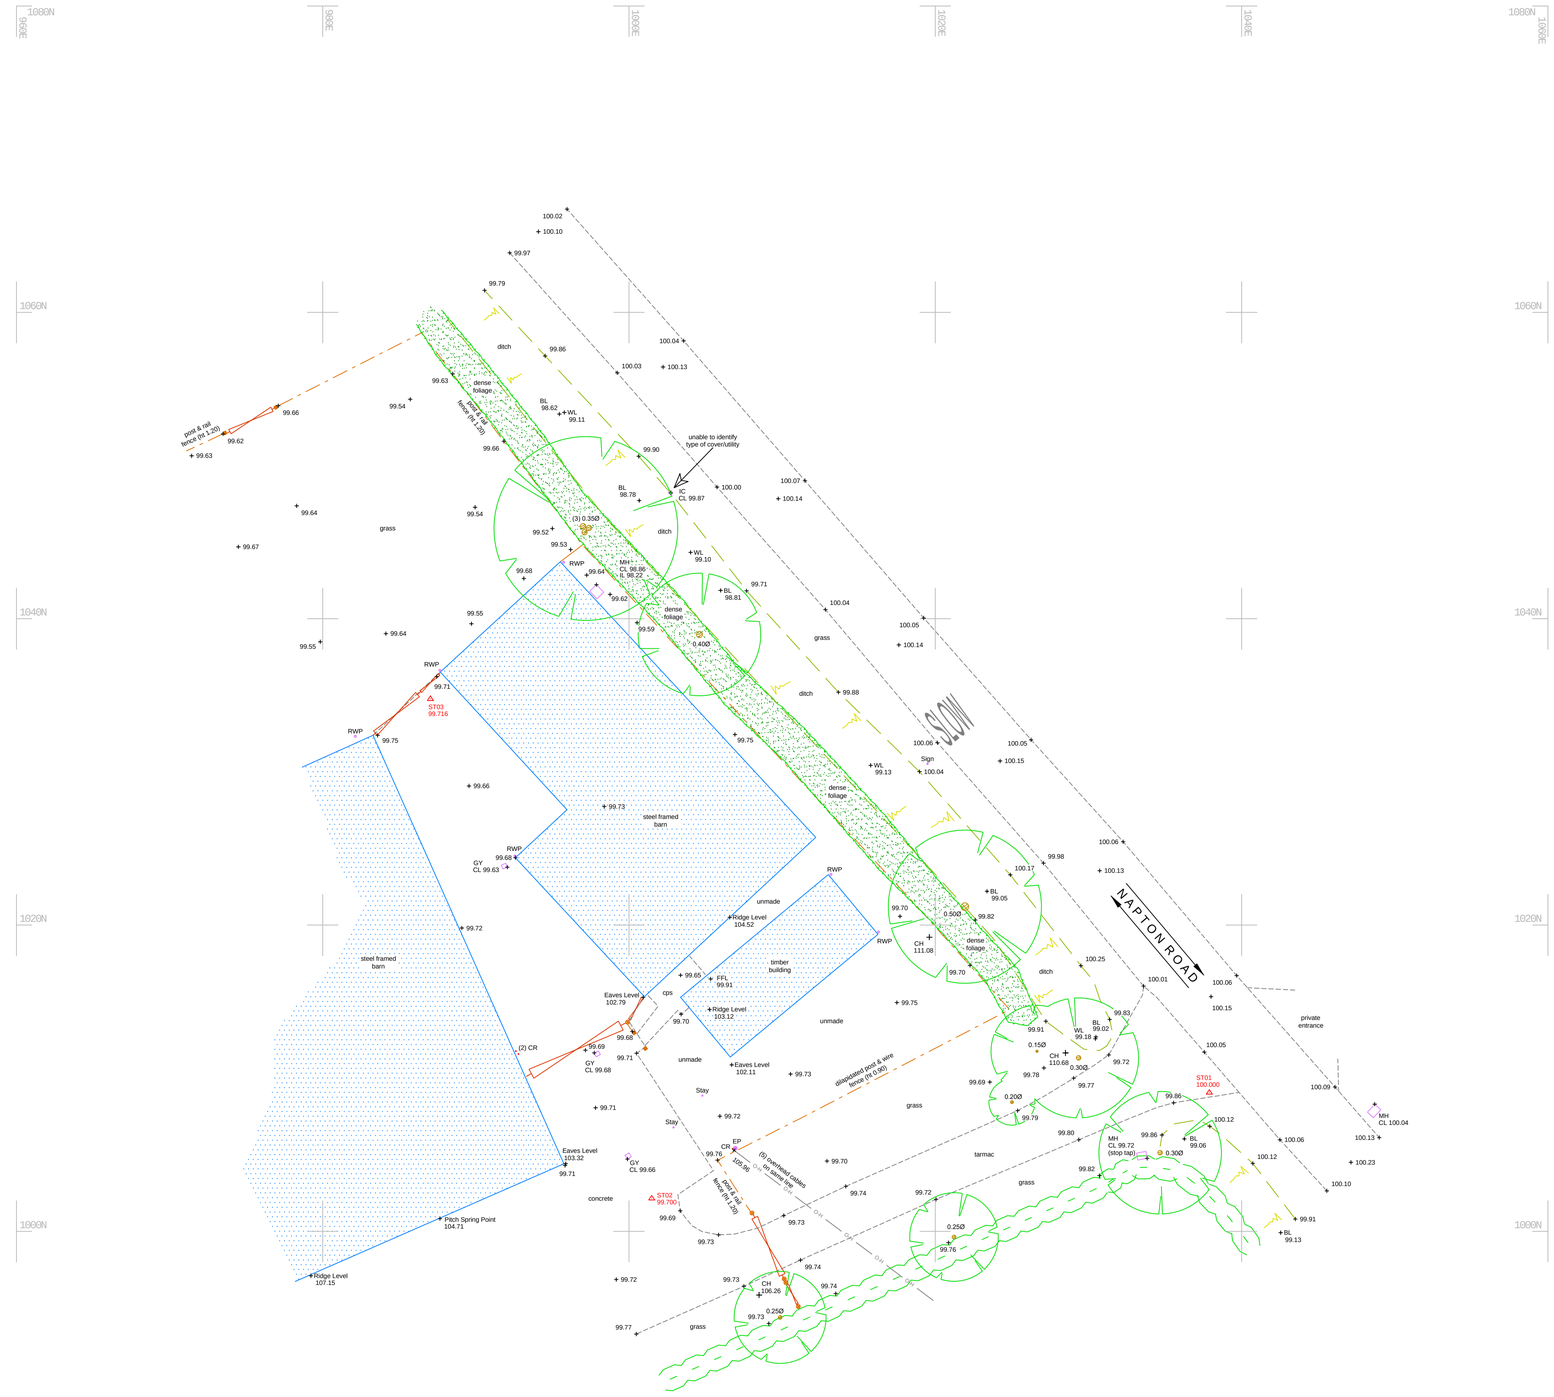

SHEET LAYOUT

1

SURVEY LEGEND

Survey Station
Level
Building
Canopy
Fence
Wall
Hedge
Kerb
Drop Kerb
Kerb Top
Manhole
Verge
Tree (Showa To Scale)
Tree Canopy
Foliage
Furniture
Gate
Step
Line Markings
Overheads
Speed Hump
Gully Run
Drainage Channel
Banks
Trench Scar
Contour Major
Contour Minor
Cabinet

SURVEY ABBREVIATIONS

A/C	AIR CONDITIONER	MW	MONITORING WELL
A/R	ASSUMED ROUTE	OH	OVERHEAD
AV	AIR VALVE	OSA	OFF SURVEY AREA
BOLL	BOLLARD	OSBM	ORDINANCE SURVEY BENCH MARK
ILLU BOLL	ILLUMINOUS BOLLARD	PL	PIT LEVEL
BH	BOREHOLE	PR	PIPE RISER
BTHC	BRITISH TELECOM COVER	RAD	RADIATOR
C-BOX	CONTROL BOX	RET WALL	RETAINING WALL
CH	CANOPY HEIGHT	RE	RODDING EYE
CR	CROWN POINT	RS	ROAD SIGN
CR	CABLE RISER	RWP	RAIN WATER PIPE
CTV	CABLE TV	S/A	SOAK AWAY
CP	CATCHPIT	SAP	SAPLING
CONC	CONCRETE	SL	SPOT LIGHT
CL	COVER LEVEL	SP	SOIL PIPE
D	DEPTH / DEEP	ST	STOP TAP
D/CHAN	DRAINAGE CHANNEL	STN	STATION (DATUM POINT)
DH	DOOR HEAD	SV	STOP VALVE
DP	DOWN PIPE	SVP	SOIL VENT PIPE
DPC	DAMP PROOF COURSE	TBM	TEMPORARY BENCH MARK
EIC	ELECTRICITY COVER	TCL	TREE CANOPY LEVEL
ER	EARTH ROD	TOW	TOP OF WALL LEVEL
EP	ELECTRICITY POLE	TPR	TAKEN FROM RECORDS
FFL	FINISHED FLOOR LEVEL	THL	THRESHOLD LEVEL
F/BED	FLOWER BED	TL	TRAFFIC LIGHT
FH	FIRE HYDRANT	TP	TELEGRAPH POLE
FS	FIRE SWITCH	TP&R	TIMBER POST & RAIL
GV	GAS VALVE	UTR	UNABLE TO RAISE
G	GULLY	UTS	UNABLE TO SURVEY
HT	HEIGHT	VR	VAPOUR RECOVERY
IC	INSPECTION COVER	VP	VENT PIPE
IL	INVERT LEVEL	WH	WINDOW HEAD
KO	KERB OUTLET	WM	WATER METER
LP	LAMP POST	WO	WASH OUT
MB	MULTI-BOLE	WS	WINDOW SILL
MH	MANHOLE	WFC	WATER FILLED CHAMBER
MKR	MARKER	WP	WASTE PIPE
MTR	METER	U/S	UNDERSIDE
		Ø	DIAMETER

SURVEY NOTES

LEVELS ARE TO ARBITRARY VALUES USING ST01 AS A DATUM POINT WITH A VALUE OF 100.00m.
CO-ORDINATES ARE SET TO A LOCAL GRID SYSTEM BASED AROUND ST01.
THE DRAWING HAS BEEN ORIENTATED TO AN APPROXIMATE NORTH BY BEST GEOGRAPHICAL FIT.

DUE TO THE NATURE OF SOME SITES WITH OVERGROWN VEGETATION AND DEBRIS, SOME DETAIL MAY BE MISSING OR INCOMPLETE. WE HAVE TAKEN EVERY CARE TO ENSURE ALL DETAIL ON SITE HAS BEEN SURVEYED ACCURATELY, WITHOUT ANY DISRUPTION TO PROPERTY.

WATER LEVELS CORRECT AT TIME & DATE OF SURVEY.

STATION CO-ORDINATES

Station	Easting	Northing	Elevation	Description
ST01	1037.894	1009.060	100.000	Nail
ST02	1031.494	1002.148	99.700	Nail
ST03	987.030	1034.759	99.715	Nail

Rev	Description	By	Date

ELEMENT
SURVEY & COMPLIANCE

ELEMENTSURVEYS.NET | INFO@ELEMENTSURVEYS.NET | 07801940520

CLIENT:

SURVEY TITLE:
TOPOGRAPHIC SURVEY

JOB LOCATION:

NORTH

SCALE
1:50 2.5m
1:100 5m
1:200 10m

DATE: 04/03/2021	SURVEYED: JS	DRAWN: JS	CHECKED: JS
SCALE @ A1: 1 : 200	JOB NUMBER:		SHEET: 1 OF 1